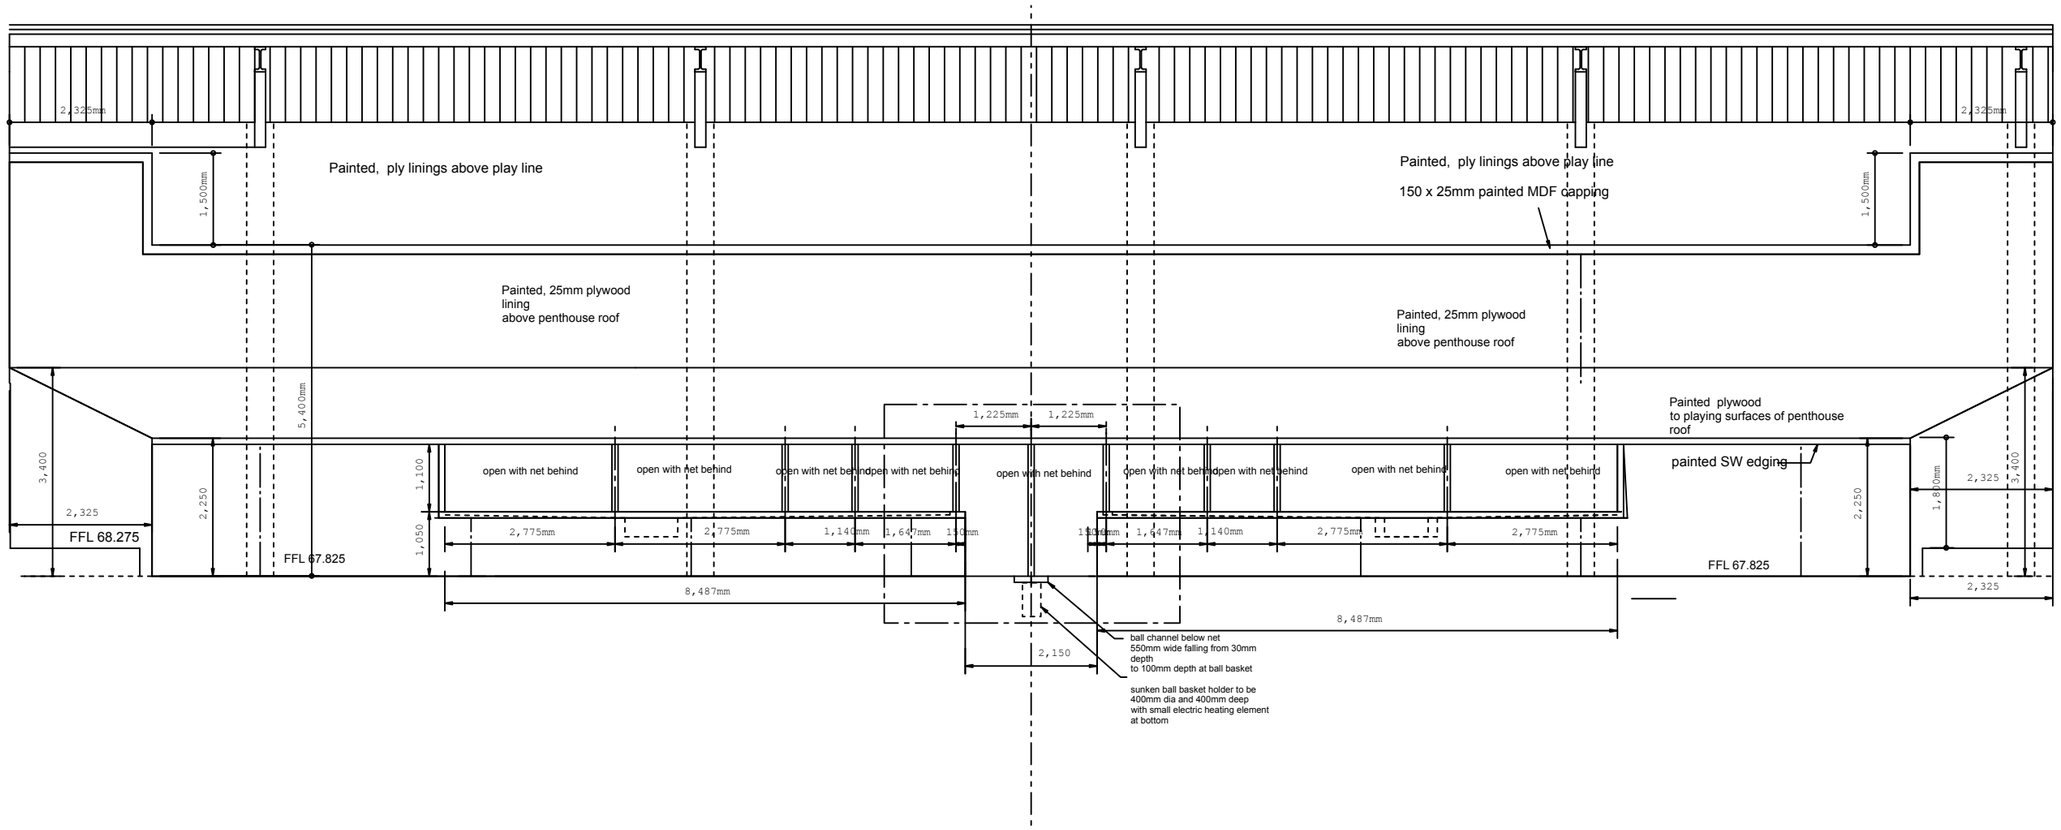

Service Wall Elevation
Radley College
Real Tennis